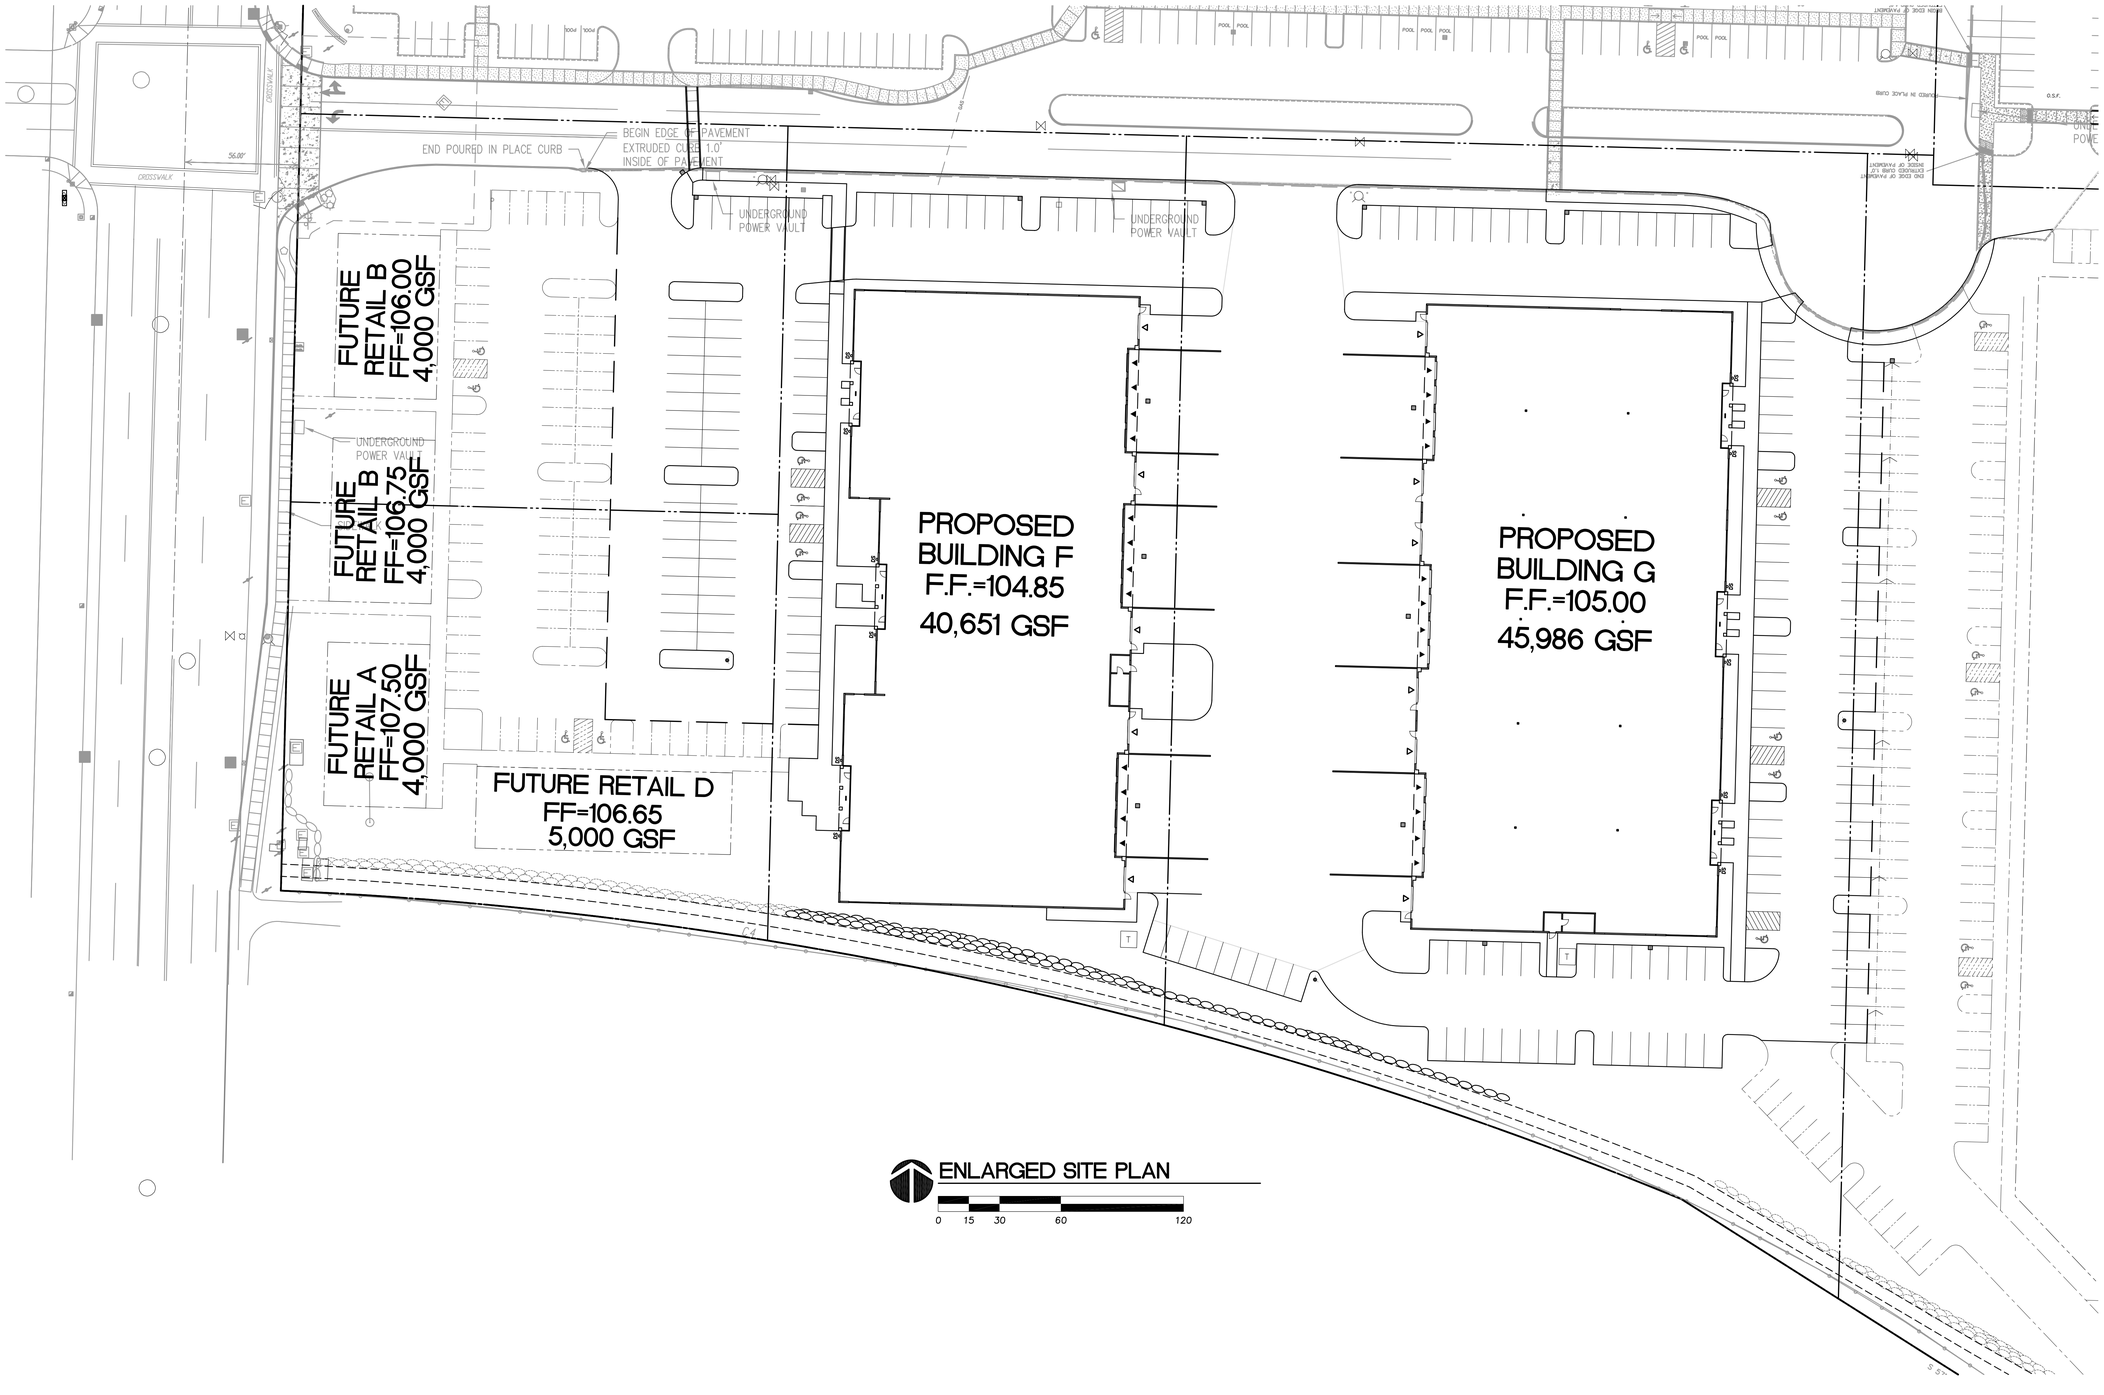
END POURED IN PLACE CURB
BEGIN EDGE OF PAVEMENT
EXTRUDED CURB 1.0'
INSIDE OF PAVEMENT
UNDERGROUND
POWER VAULT
UNDERGROUND
POWER VAULT
UNDERGROUND
POWER VAULT
FUTURE
RETAIL B
FF=106.00
4,000 GSF
FUTURE
RETAIL B
FF=106.75
4,000 GSF
FUTURE
RETAIL A
FF=107.50
4,000 GSF
FUTURE RETAIL D
FF=106.65
5,000 GSF
PROPOSED
BUILDING F
F.F.=104.85
40,651 GSF
PROPOSED
BUILDING G
F.F.=105.00
45,986 GSF
POOL
POOL
POOL